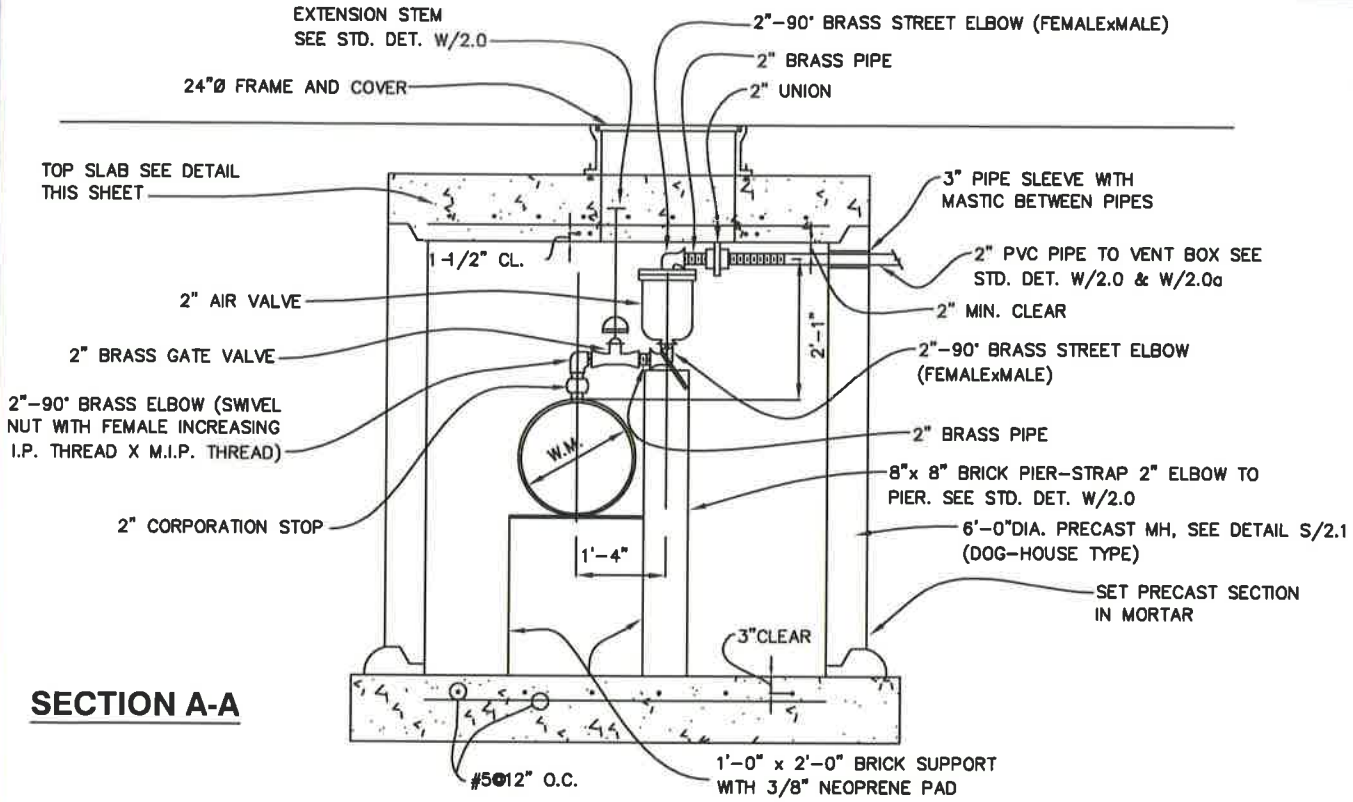

SECTION A-A

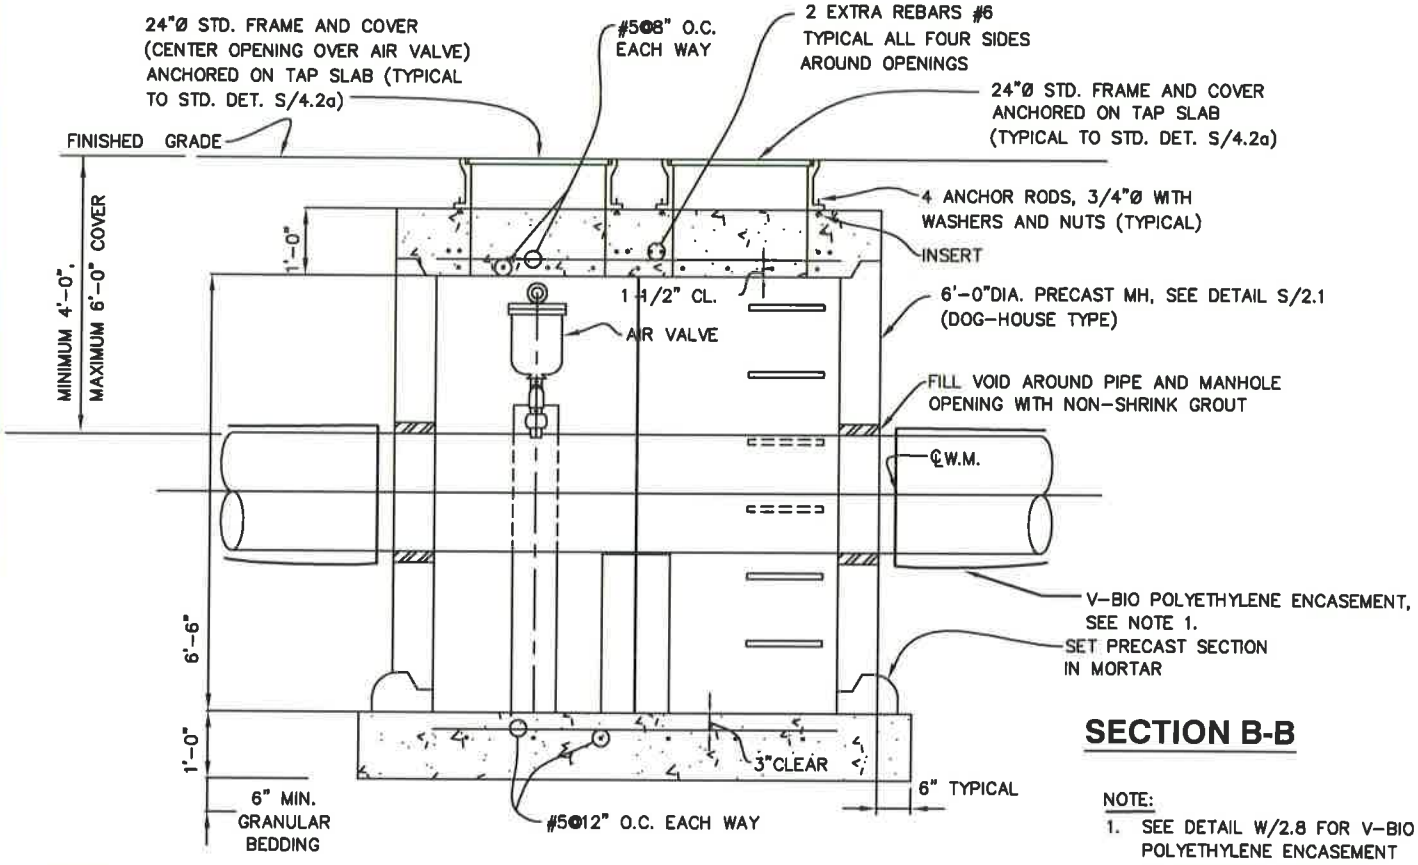

SECTION B-B

NOTE:
1. SEE DETAIL W/2.8 FOR V–BIO POLYETHYLENE ENCASEMENT AT CONCRETE INTERFACE.

WASHINGTON SUBURBAN SANITARY COMMISSION	APPROVED: 9/28/16 Chief Engineer	STANDARD DETAIL SHALLOW TYPE 2-INCH AIR VALVE IN MANHOLE FOR 24-INCH DIAMETER AND SMALLER PIPELINES	W 2.0d